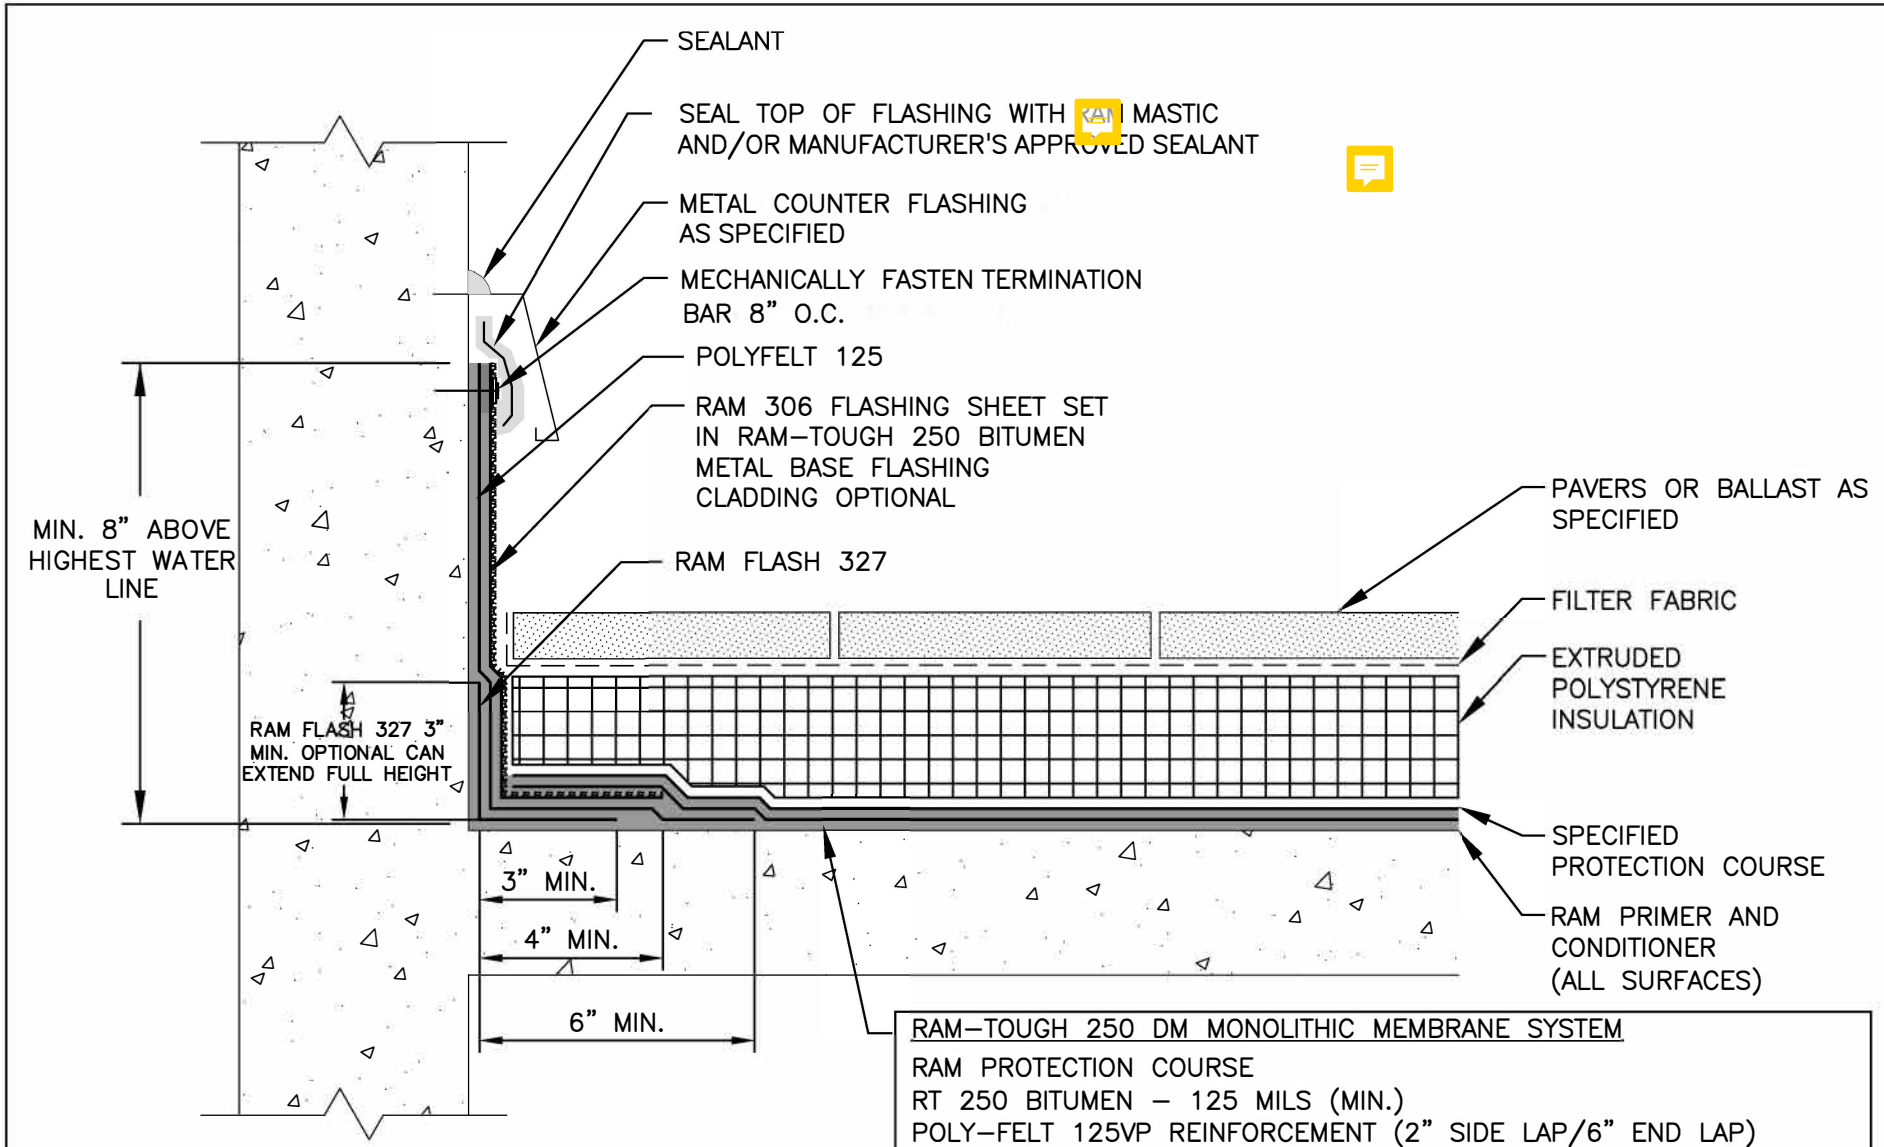

Barrett ROOFS

Between the World and The Weather Since 1928

1.800.647.0100

www.barrettroofs.com

RAM-TOUGH 250 DM WATERPROOFING AND ROOFING SYSTEMS

BASE FLASHING AT MONOLITHIC POURED WALL

(DRAWING NOT TO SCALE)

DRAWING NUMBER: RT250-01

DATE ISSUED: 04/2016